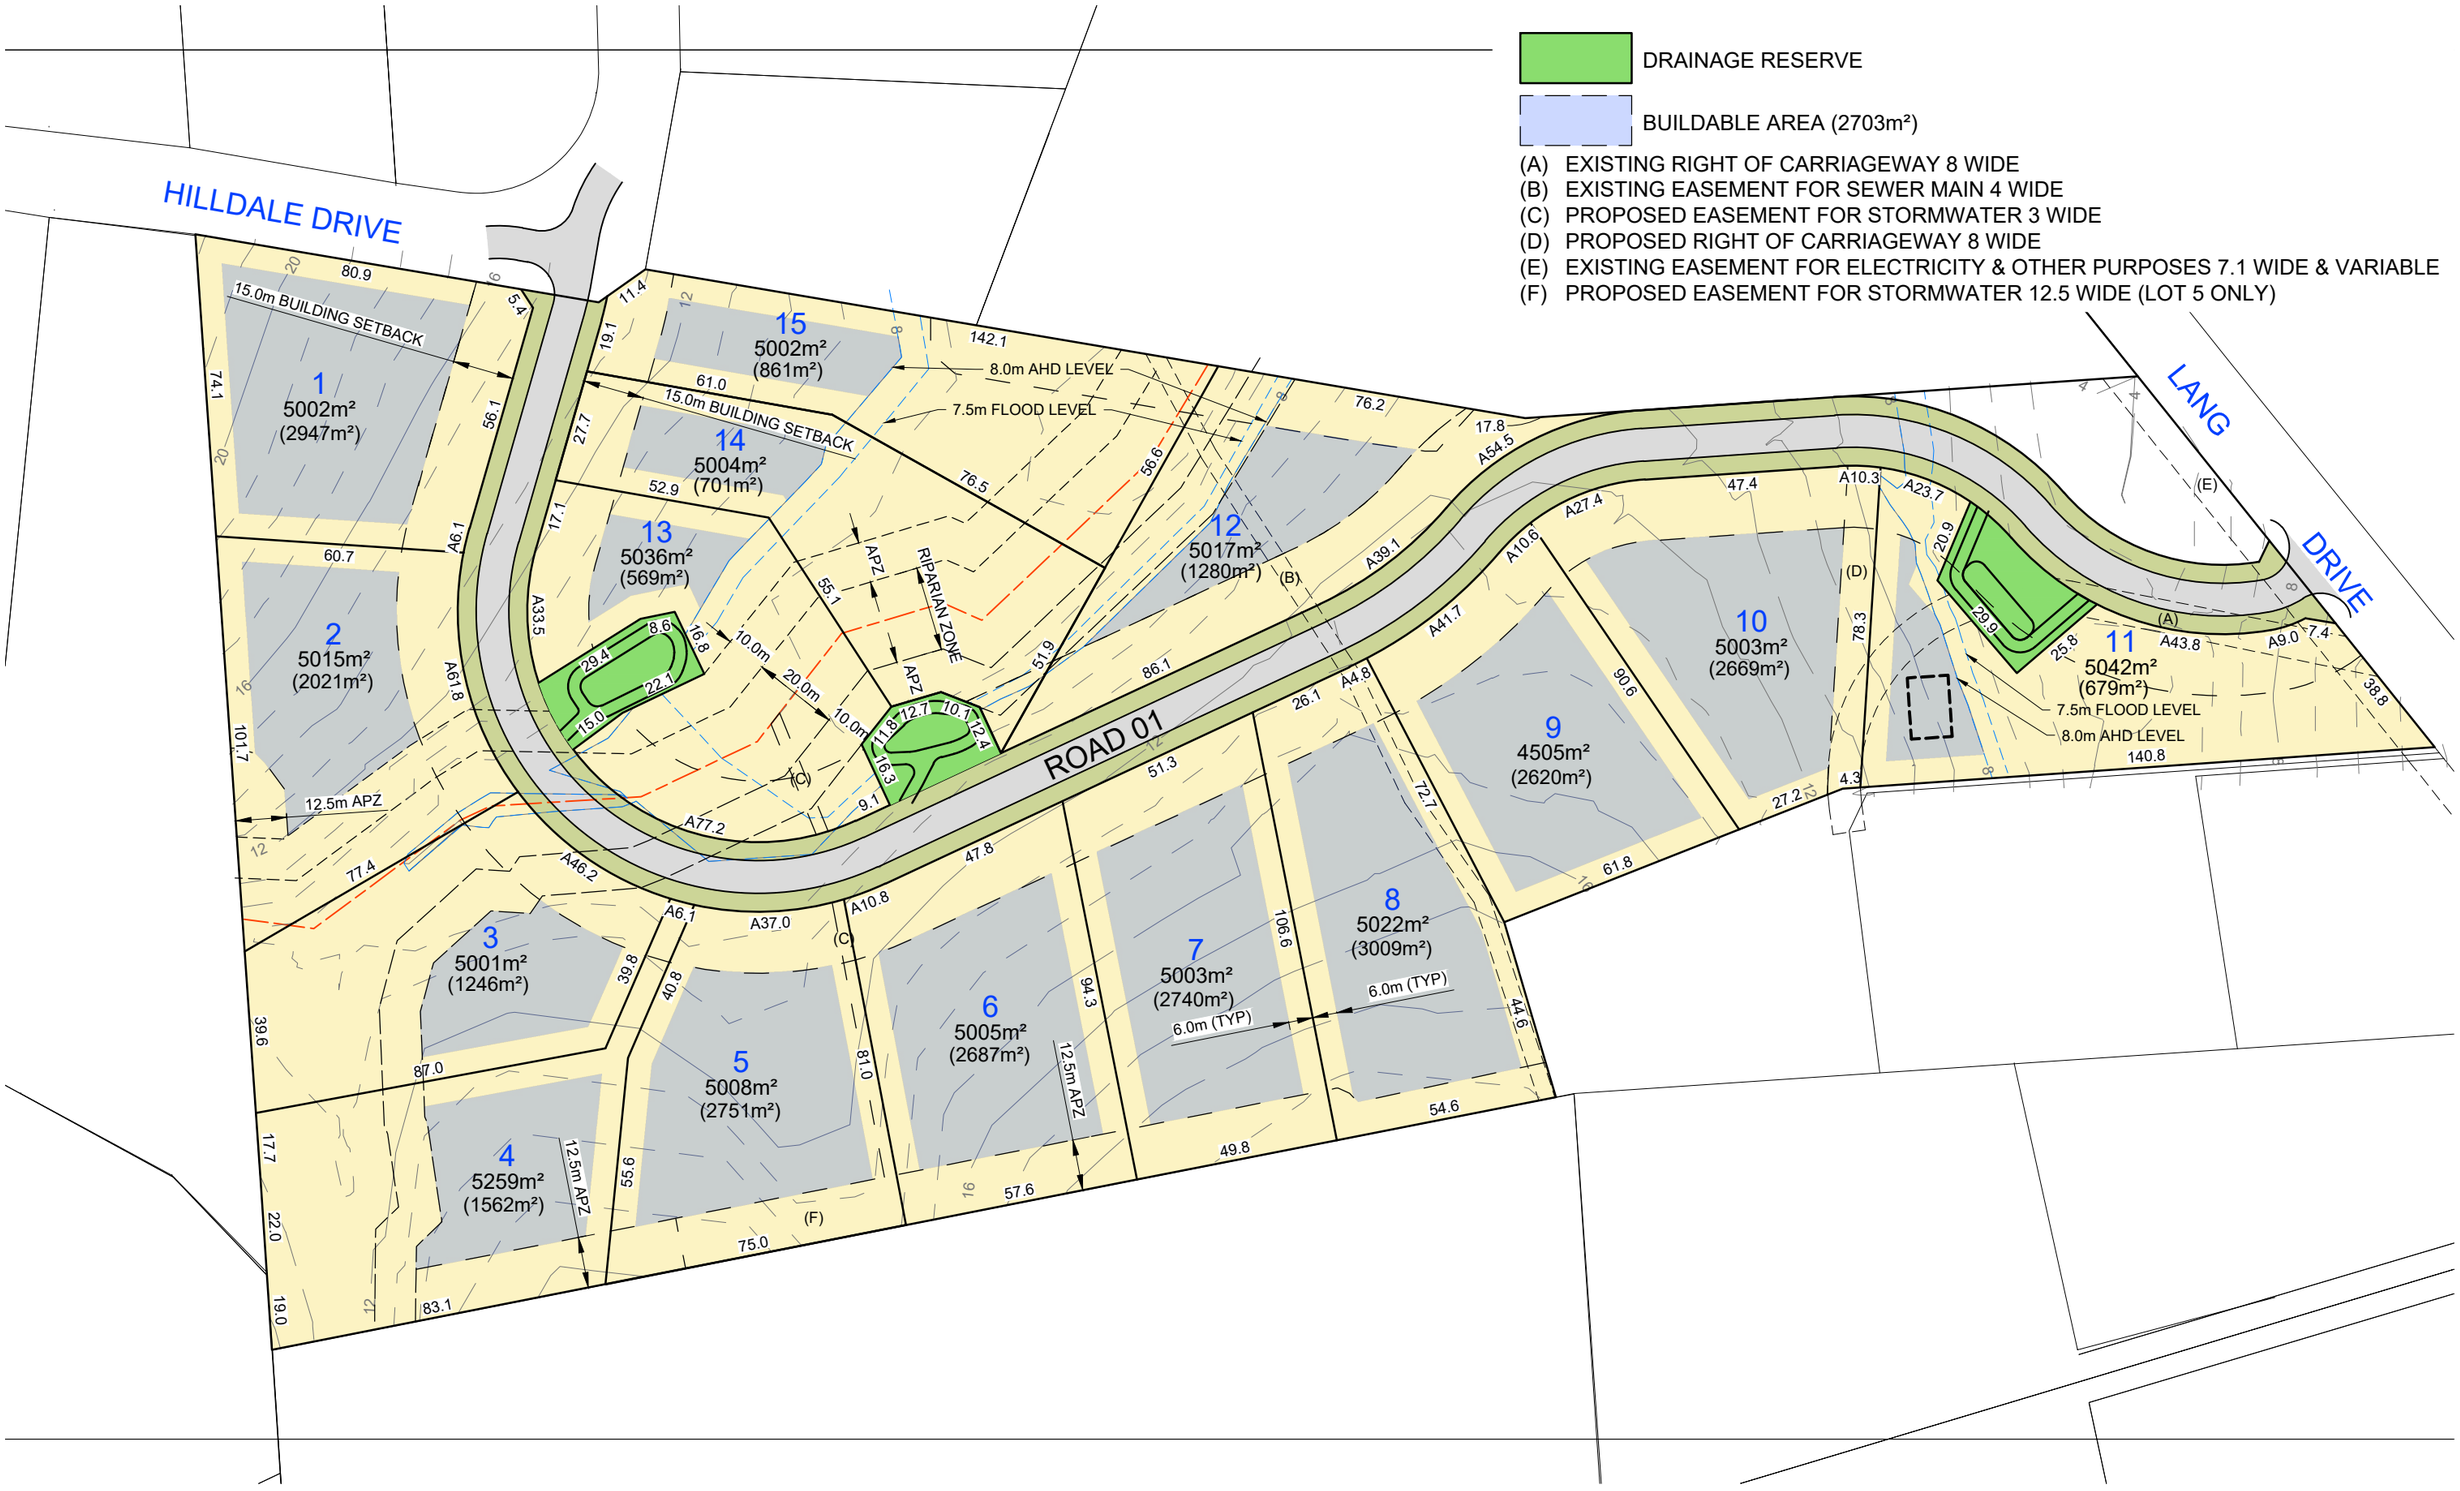

Rev	Description	Drawn	Date
7	COUNCIL COMMENTS	DB	30.10.24
6	LOT 10 BDY AMENDED	DB	25.06.24
12	LOTS 9-11 BDY AMENDED	DB	06.03.25
11	REVISED LAYOUT	DB	16.12.24
10	REVISED LAYOUT	DB	13.12.24
9	REVISED SETBACKS	DB	04.11.24
8	REVISED LAYOUT	DB	31.10.24

N

GCA ENGINEERING SOLUTIONS
A.B.N. 92 086 017 745
1 HARTLEY DRIVE (P.O. BOX 3337)
THORNTON NSW 2322
PHONE: 49641811

Client: LANG DRIVE INVESTMENTS

Project Status: DEVELOPMENT APPLICATION

Scale: 0 30 60 90
1:1500 (A3)

Project Title: PROPOSED SUBDIVISION

Project Address: 27 LANG DRIVE, BOLWARRA HEIGHTS

Drawing Title: LOT LAYOUT PLAN - OPTION 5

Project No 22218LD

Revision 12

Drawing No 05

PLOT DATE: 6/03/2025 12:13:58 PM CAD FILE: Q:\22\22218 Hilldale Drive, Bolworra Heights\02_CAD\AutoCAD\LD\22218LD LD05 r12.dwg