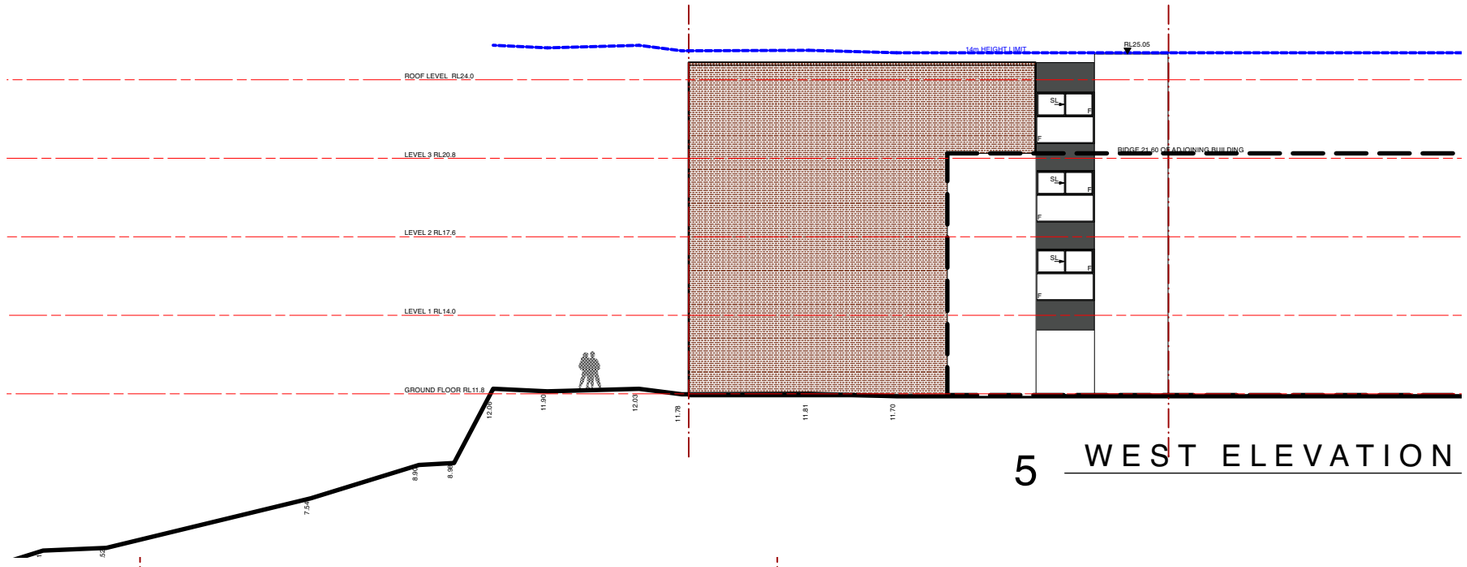

5 WEST ELEVATION

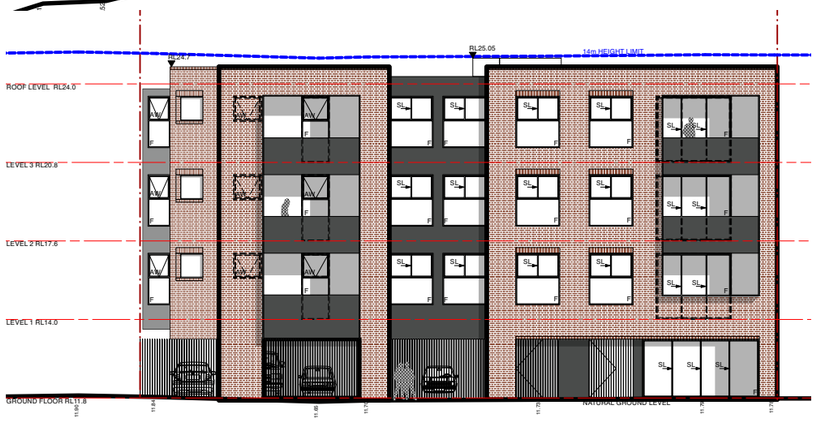

3 NORTH ELEVATION

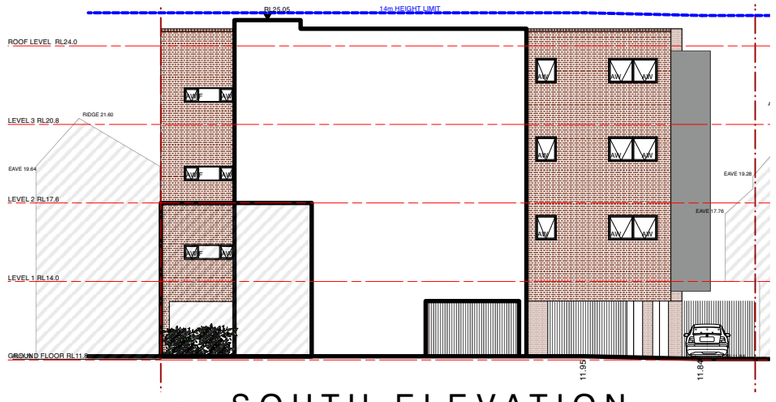

4 SOUTH ELEVATION

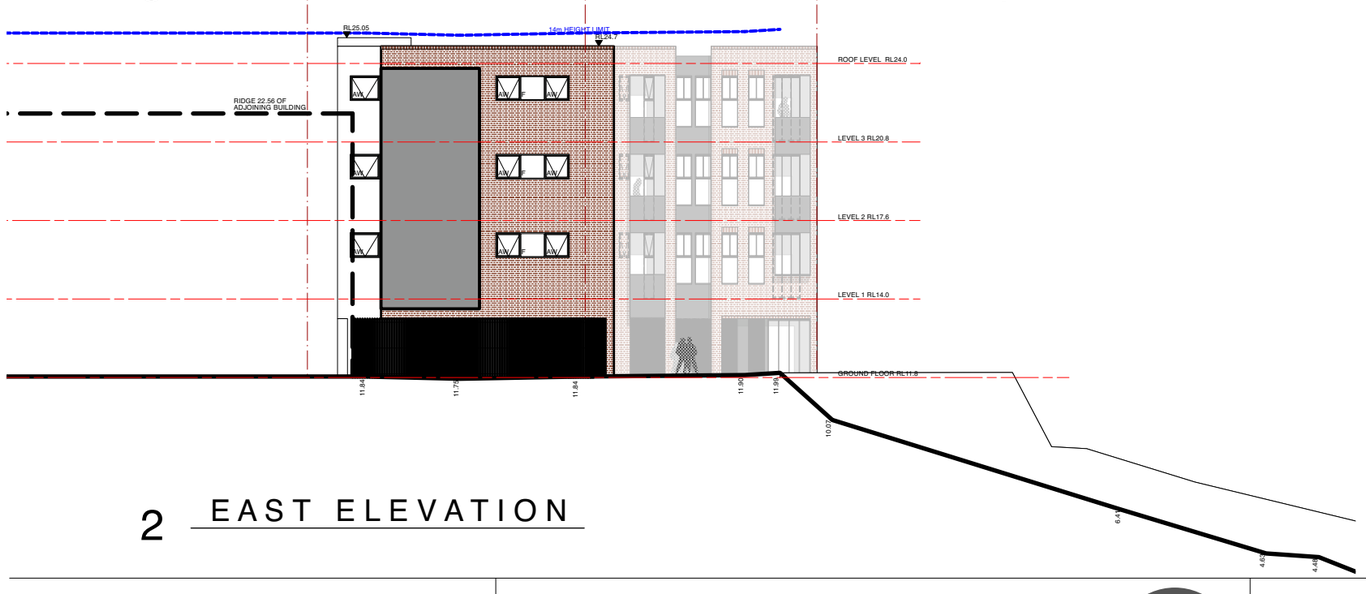

2 EAST ELEVATION

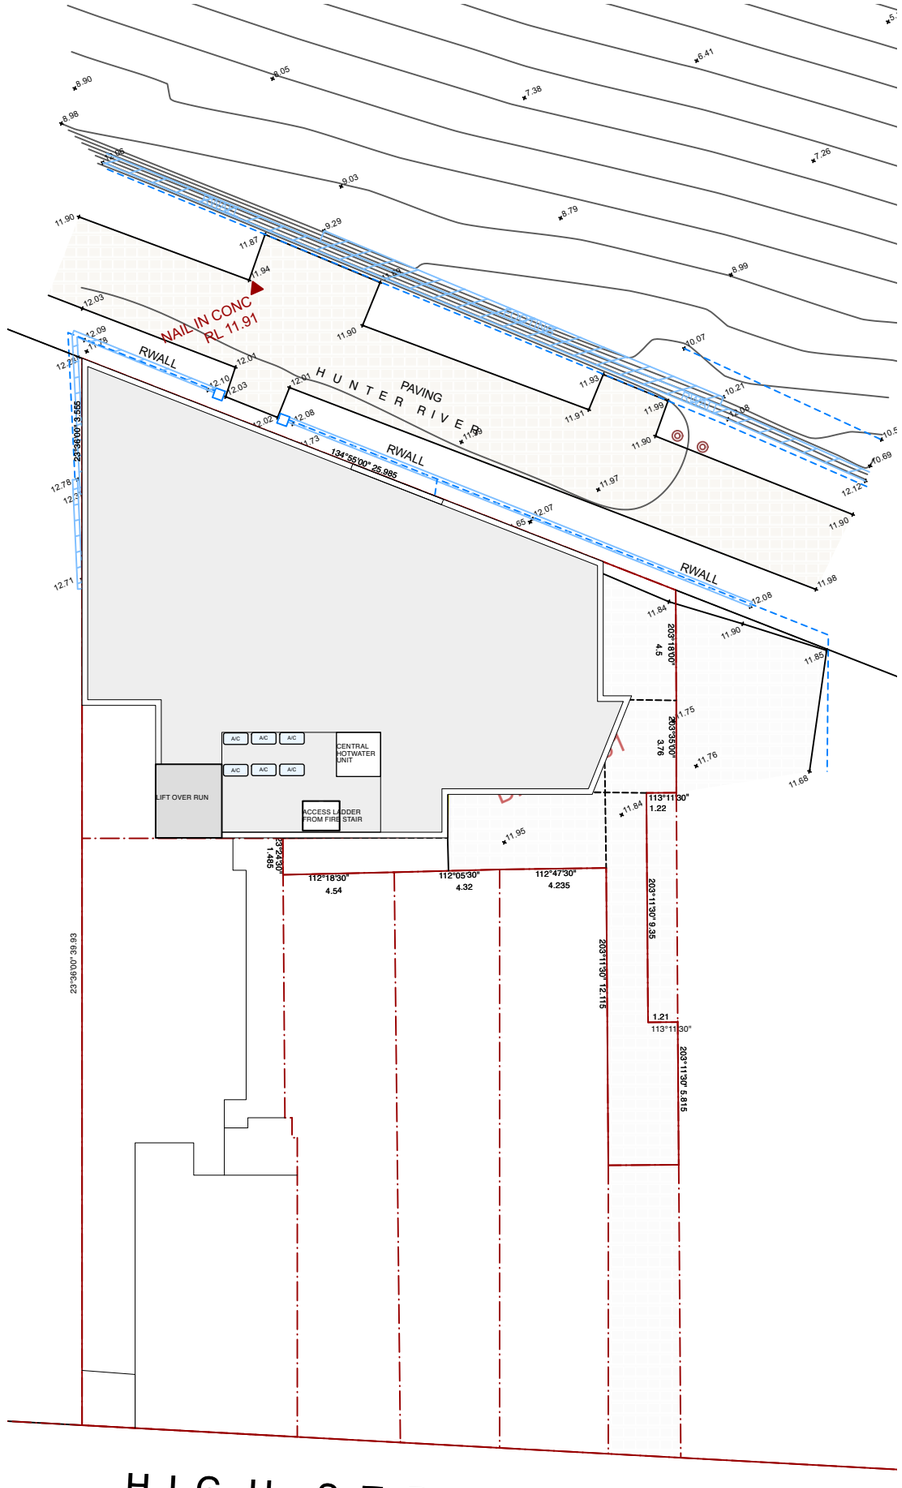

HIGH STREET

1 SITE PLAN

A	Issued for DA approval	PB	20/5/22
Revision	Amendment	By	Date

0 5 10 M

Architects Becerra

The Grace Building
G01, 1 Layton Street
Camperdown NSW 2050
Cnr Pyrmont Bridge Road & Mallett Street

t 02 9557 2288
f 02 9557 2287
w www.archb.com.au

Registered Architect 5387
ABN 87 123 916 807

Project	416 High Street Maitland	Drawn By	Dwg Date:	Project No.
	NEW RESIDENTIAL DEVELOPMENT	PB	March 22	2217
Client	Glen Greedy	Checked By	Scale	Drawing No. Rev
Title	NOTIFICATION PLAN	AB	1:250@A3	A20 A