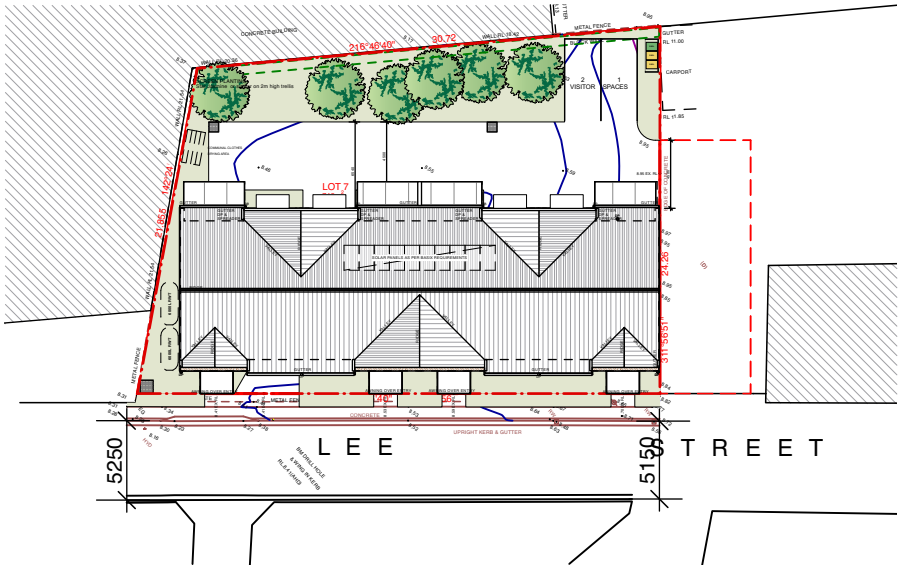

SITE PLAN

1:500

SOUTH EAST ELEVATION | LEE STREET

1:250

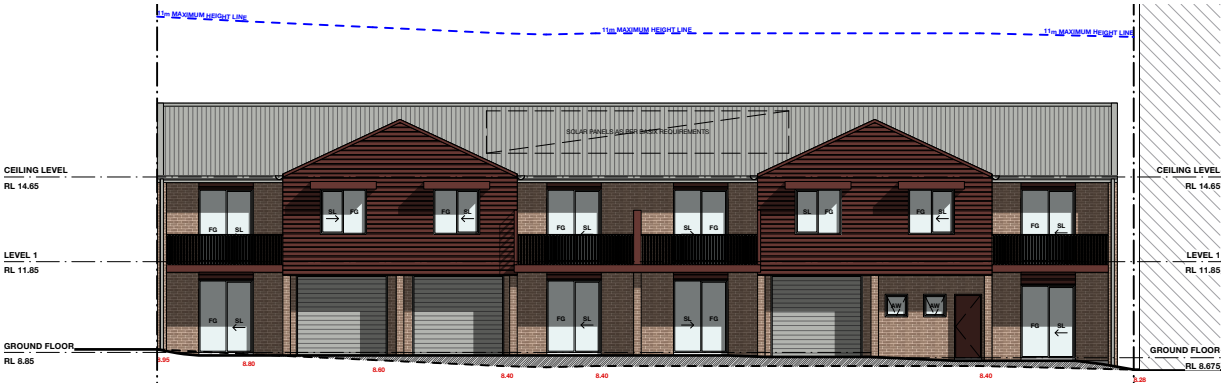

NORTH WEST ELEVATION

1:250

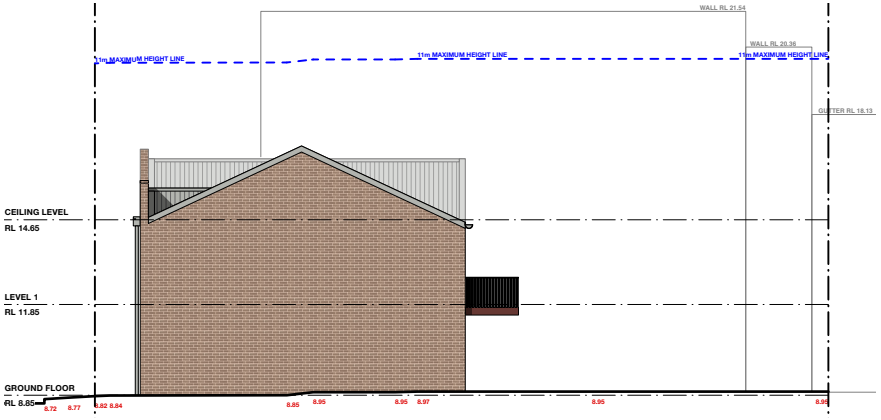

NORTH EAST ELEVATION

1:250

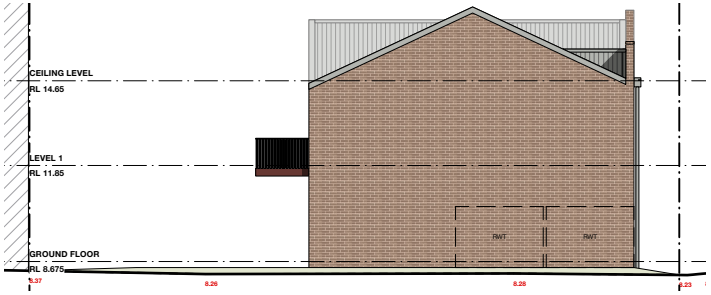

SOUTH WEST ELEVATION

1:250

Revision		By	Date
A	Issued for DA	BC	17/8/21
	Amendment	By	Date

0 5 10 15 M

Architects Becerra

The Grace Building
G01, 1 Layton Street
Camperdown NSW 2050
Cnr Pyrmont Bridge Road & Mallett Street

t 02 9557 2288
f 02 9557 2287
w www.archb.com.au

Registered Architect 5387
ABN 87 123 916 807

Project	New Attached Dwellings 33A Lee Street Maitland	Drawn By AB	Dwg Date: March 2020	Project No. 2016
Client	Koonoona Pty Ltd	Checked By AB	Scale 1:500@A4	Drawing No. Rev A810 A
Title	A4 NOTIFICATION PLAN			