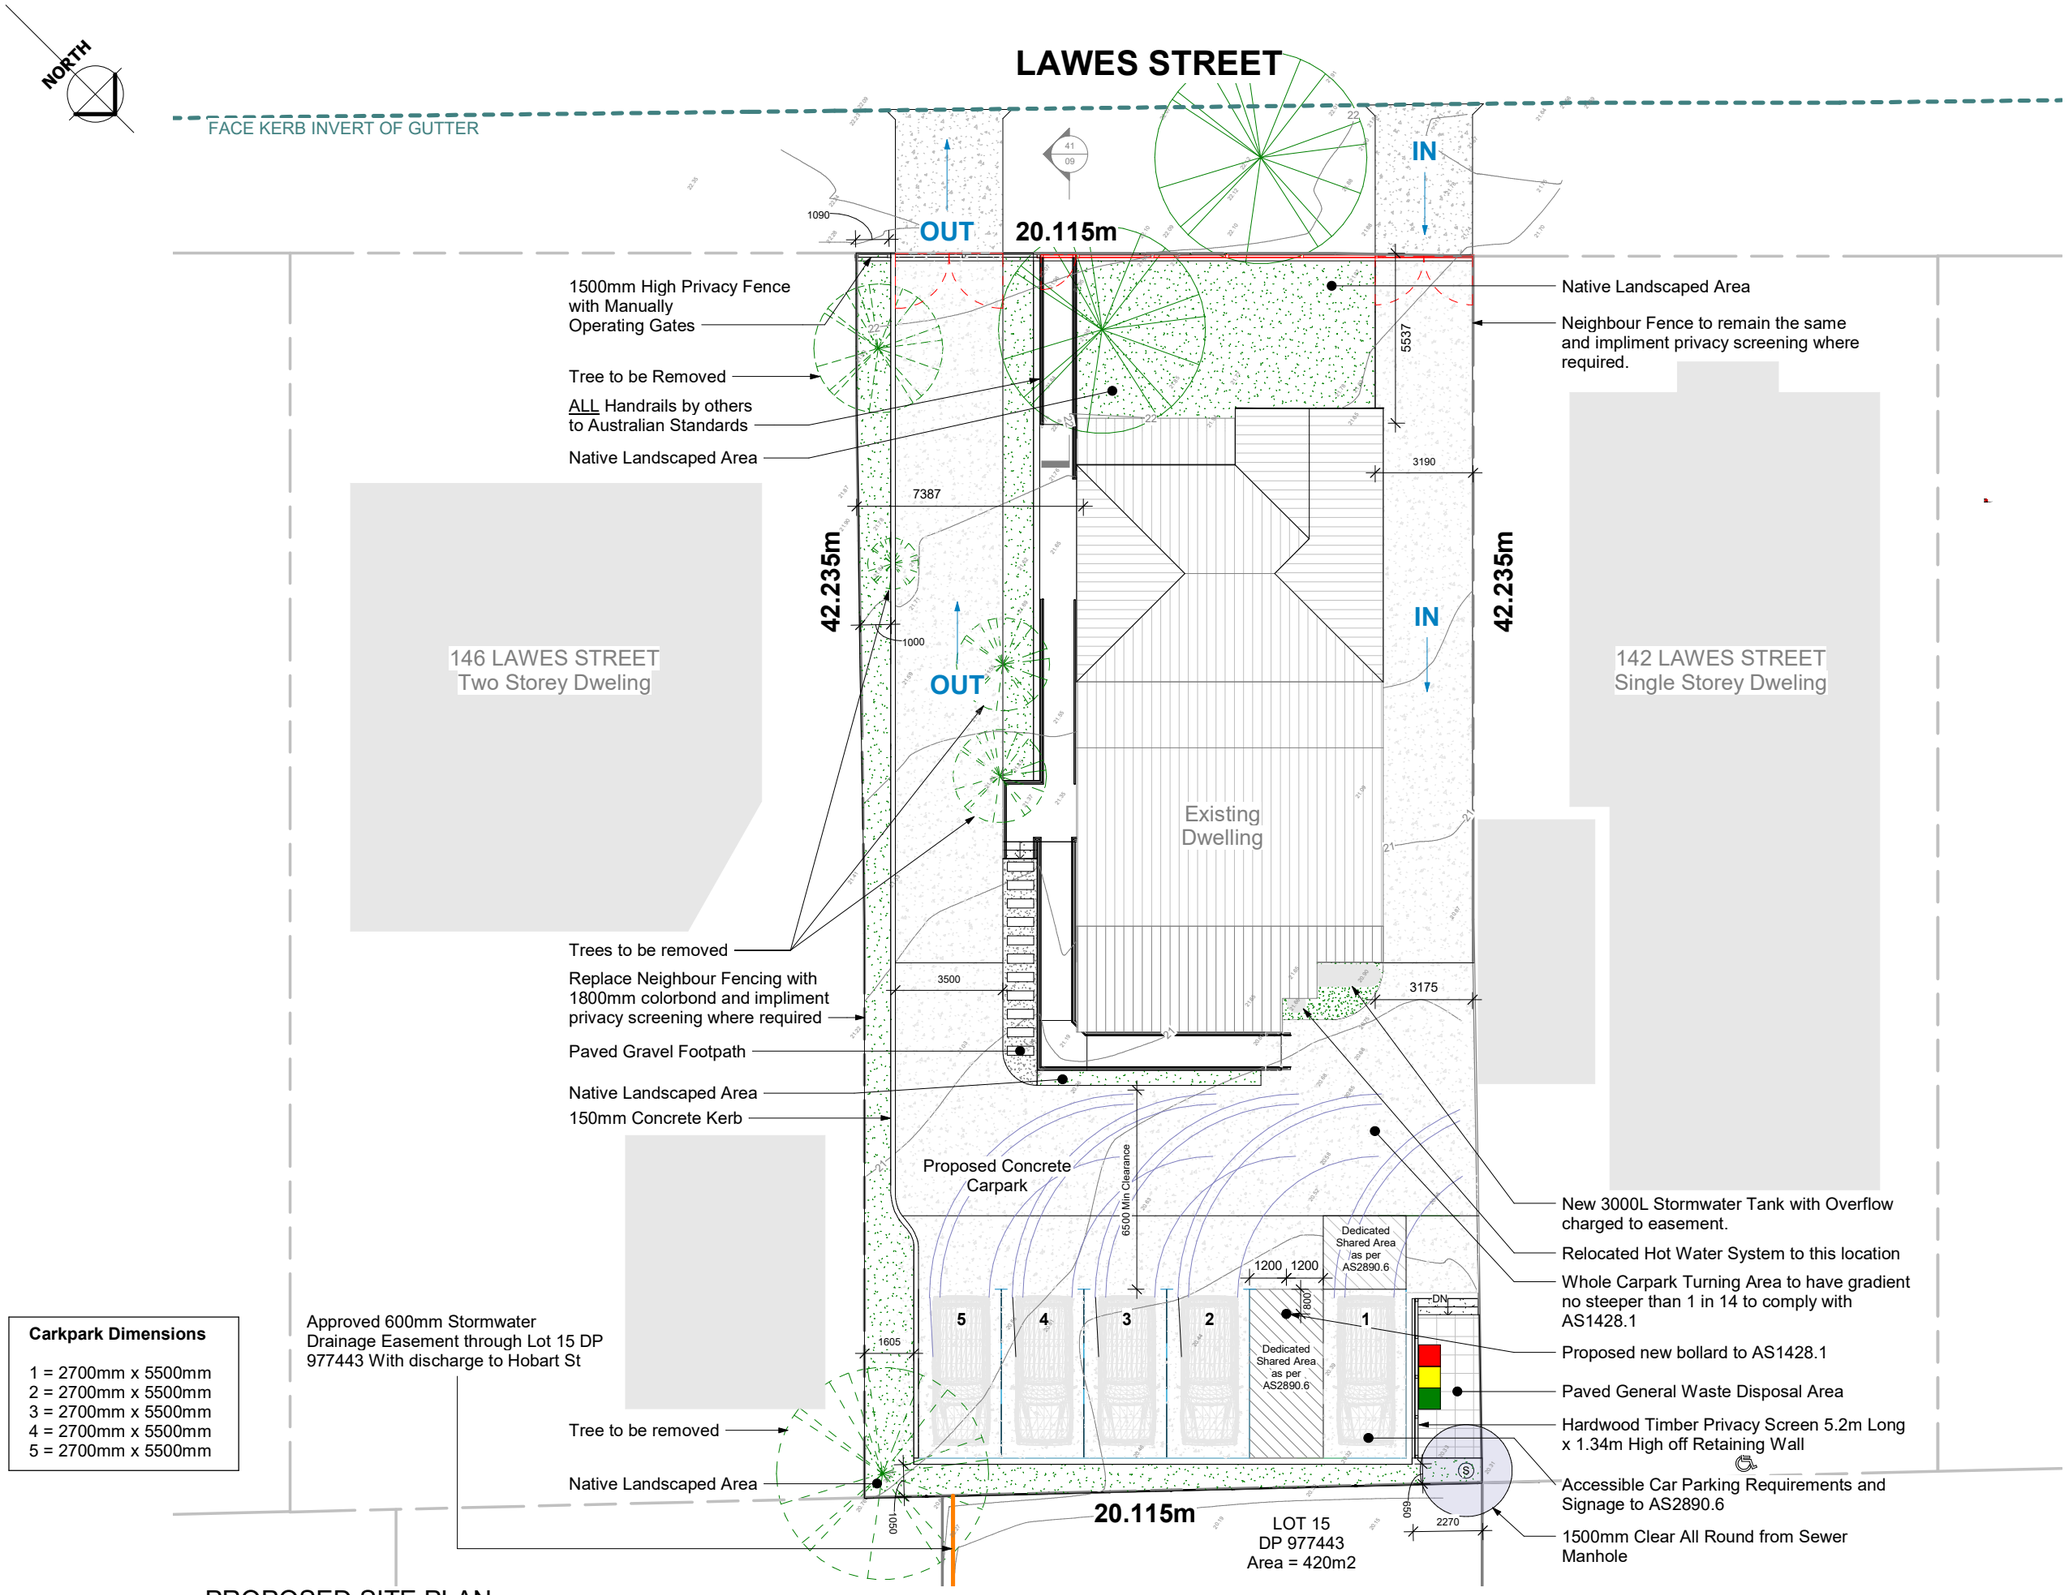

Carkpark Dimensions

1 = 2700mm x 5500mm
2 = 2700mm x 5500mm
3 = 2700mm x 5500mm
4 = 2700mm x 5500mm
5 = 2700mm x 5500mm

11 PROPOSED SITE PLAN
1 : 100

HOOVERGROUP
DESIGN & DEVELOPMENT

THIS DRAWING & DESIGN THEREON ARE COPYRIGHT AND MUST NOT BE COPIED, REPRODUCED OR CONSTRUCTED WITHOUT THE WRITTEN APPROVAL OF THE HOOVER GROUP

Sheet Issue Date: 10/08/2021

No.	Description	Date
A	ISSUED FOR APPROVAL & CONSTRUCTION	10/08/2021

Dr. K. Thomas Thorvaldson

THORVALDSON-202101

144 Lawes Street
East Maitland, NSW 2323

SHEET 04
PROPOSED SITE

Project number	THORVALDSON-202101
Project Issue Date	10/08/2021
Drawn by	E TILSE
Checked & Approved by	H GROUP

THORVALDSON-202101

Scale 1 : 100

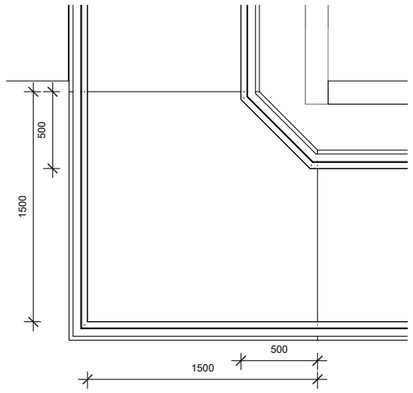

19 RAMP LANDING DETAIL
1 : 20

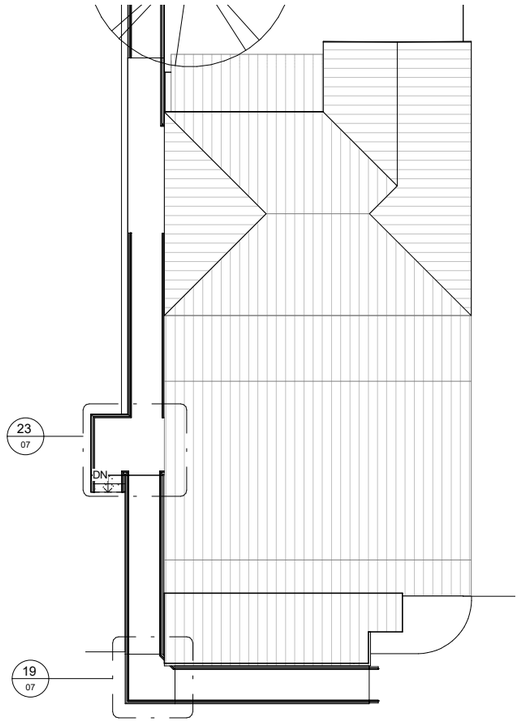

20 PROPOSED ROOF PLAN
1 : 100

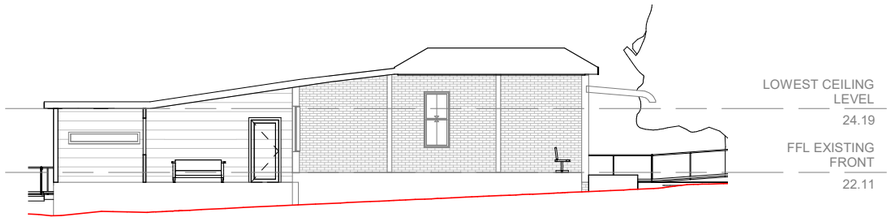

21 EXISTING SECTION A
1 : 100

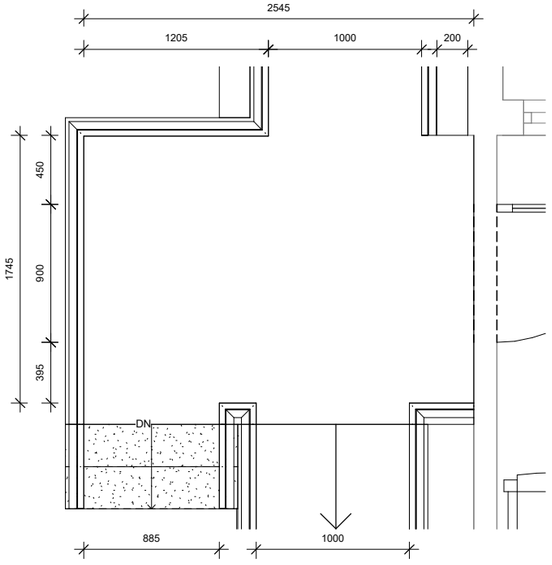

23 FRONT LANDING DETAIL
1 : 20

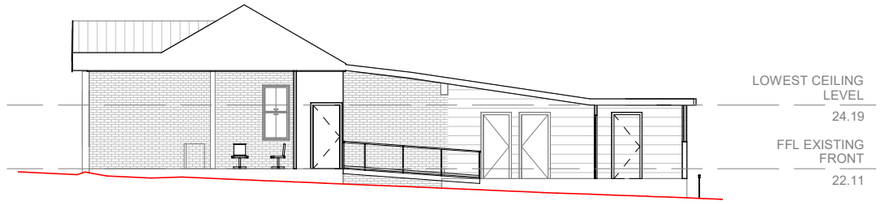

22 PROPOSED SECTION B
1 : 100

24 PROPOSED NORTH-EAST ELEVATION
1 : 100

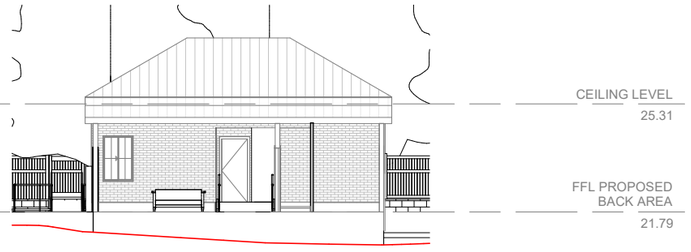

25 PROPOSED SECTION C
1 : 100

26 PROPOSED NORTH-WEST ELEVATION
1 : 100

27 PROPOSED SOUTH-WEST ELEVATION
1 : 100

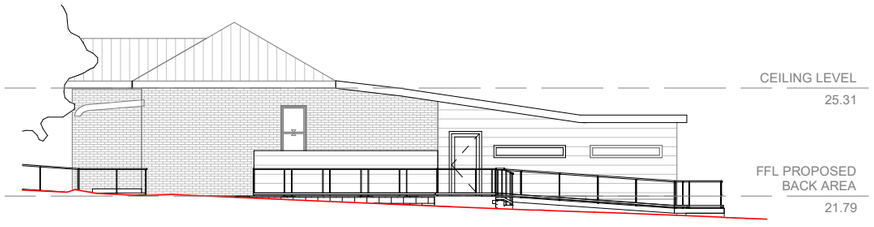

28 PROPOSED SOUTH-EAST ELEVATION
1 : 100

HOOVERGROUP
DESIGN & DEVELOPMENT

THIS DRAWING & DESIGN THEREON ARE COPYRIGHT AND MUST NOT BE COPIED, REPRODUCED OR CONSTRUCTED WITHOUT THE WRITTEN APPROVAL OF THE HOOVER GROUP

Sheet Issue Date: 10/08/2021

No.	Description	Date
A	ISSUED FOR APPROVAL & CONSTRUCTION	10/08/2021

Dr. K. Thomas Thorvaldson

THORVALDSON-202101

144 Lawes Street
East Maitland, NSW 2323

SHEET 07
PROPOSED
DWELLING

Project number	THORVALDSON-202101
Project Issue Date	10/08/2021
Drawn by	E TILSE
Checked & Approved by	H GROUP
THORVALDSON-202101	
Scale	As indicated